



NOTES:

- All drawings to be read at appropriate scale as annotated below.

- All measurements must be checked before any construction begins on site. Any discrepancies in measurement must be reported to the designing office immediately.

- Intellectual property of drawings remain with designing office until complete integration of the proposed scheme

- North arrow and scale bar relate to sheet title drawing unless otherwise stated

- Do not scale off drawings

DATE		REVISION
A	05/10/22	Plan produced to be released to client
B	/ /	
C	/ /	
D	/ /	

SITE ADDRESS:

CLIENT:

DESIGNING OFFICE:



Plan-it Online Garden Designs Ltd

Email :
Info@onlinegardendesigns.ie

Phone number:
+(353) 045 438 762

DRAWING TITLE:

Rendered image portfolio

DRAWN	DATE	DRAWING SCALE	
JE	05/10/22	NO SCALE	
CHECKED	DRAWING REFERENCE		PAGE
KE	META_RENDERINGS_051022_JE		1/10



NOTES:

- All drawings to be read at appropriate scale as annotated below.
- All measurements must be checked before any construction begins on site. Any discrepancies in measurement must be reported to the designing office immediately.
- Intellectual property of drawings remain with designing office until complete integration of the proposed scheme
- North arrow and scale bar relate to sheet title drawing unless otherwise stated
- Do not scale off drawings

DATE		REVISION
A	05/10/22	Plan produced to be released to client
B	/ /	
C	/ /	
D	/ /	

SITE ADDRESS:

CLIENT:

DESIGNING OFFICE:



Plan-it Online Garden Designs ltd
Email :
Info@onlinegardendesigns.ie

Phone number:
+(353) 045 438 762

DRAWING TITLE:
Rendered image portfolio

DRAWN	DATE	DRAWING SCALE	
JE	05/10/22	NO SCALE	
CHECKED	DRAWING REFERENCE		PAGE
KE	META_RENDERINGS_051022_JE		2/10



NOTES:

- All drawings to be read at appropriate scale as annotated below.
- All measurements must be checked before any construction begins on site. Any discrepancies in measurement must be reported to the designing office immediately.
- Intellectual property of drawings remain with designing office until complete integration of the proposed scheme
- North arrow and scale bar relate to sheet title drawing unless otherwise stated
- Do not scale off drawings

DATE		REVISION
A	05/10/22	Plan produced to be released to client
B	/ /	
C	/ /	
D	/ /	

SITE ADDRESS:

CLIENT:

DESIGNING OFFICE:



Plan-it Online Garden Designs ltd
Email :
Info@onlinegardendesigns.ie
Phone number:
+(353) 045 438 762

DRAWING TITLE:
Rendered image portfolio

DRAWN	DATE	DRAWING SCALE	
JE	05/10/22	NO SCALE	
CHECKED	DRAWING REFERENCE		PAGE
KE	META_RENDERINGS_051022_JE		3/10



NOTES:

- All drawings to be read at appropriate scale as annotated below.
- All measurements must be checked before any construction begins on site. Any discrepancies in measurement must be reported to the designing office immediately.
- Intellectual property of drawings remain with designing office until complete integration of the proposed scheme
- North arrow and scale bar relate to sheet title drawing unless otherwise stated
- Do not scale off drawings

DATE		REVISION
A	05/10/22	Plan produced to be released to client
B	/ /	
C	/ /	
D	/ /	

SITE ADDRESS:

CLIENT:

DESIGNING OFFICE:



Plan-it Online Garden Designs Ltd
Email :
Info@onlinegardendesigns.ie
Phone number:
+(353) 045 438 762

DRAWING TITLE:
Rendered image portfolio

DRAWN	DATE	DRAWING SCALE	
JE	05/10/22	NO SCALE	
CHECKED	DRAWING REFERENCE		PAGE
KE	META_RENDERINGS_051022_JE		4/10



NOTES:

- All drawings to be read at appropriate scale as annotated below.
- All measurements must be checked before any construction begins on site. Any discrepancies in measurement must be reported to the designing office immediately.
- Intellectual property of drawings remain with designing office until complete integration of the proposed scheme
- North arrow and scale bar relate to sheet title drawing unless otherwise stated
- Do not scale off drawings

DATE		REVISION
A	05/10/22	Plan produced to be released to client
B	/ /	
C	/ /	
D	/ /	

SITE ADDRESS:

CLIENT:

DESIGNING OFFICE:



Plan-it Online Garden Designs ltd
Email :
Info@onlinegardendesigns.ie
Phone number:
+(353) 045 438 762

DRAWING TITLE:
Rendered image portfolio

DRAWN	DATE	DRAWING SCALE	
JE	05/10/22	NO SCALE	
CHECKED	DRAWING REFERENCE		PAGE
KE	META_RENDERINGS_051022_JE		5/10



NOTES:

- All drawings to be read at appropriate scale as annotated below.
- All measurements must be checked before any construction begins on site. Any discrepancies in measurement must be reported to the designing office immediately.
- Intellectual property of drawings remain with designing office until complete integration of the proposed scheme
- North arrow and scale bar relate to sheet title drawing unless otherwise stated
- Do not scale off drawings

DATE		REVISION
A	05/10/22	Plan produced to be released to client
B	/ /	
C	/ /	
D	/ /	

SITE ADDRESS:

CLIENT:

DESIGNING OFFICE:



Plan-it Online Garden Designs Ltd
Email :
Info@onlinegardendesigns.ie

Phone number:
+(353) 045 438 762

DRAWING TITLE:
Rendered image portfolio

DRAWN	DATE	DRAWING SCALE	
JE	05/10/22	NO SCALE	
CHECKED	DRAWING REFERENCE		PAGE
KE	META_RENDERINGS_051022_JE		6/10



- NOTES:
- All drawings to be read at appropriate scale as annotated below.

- All measurements must be checked before any construction begins on site. Any discrepancies in measurement must be reported to the designing office immediately.

- Intellectual property of drawings remain with designing office until complete integration of the proposed scheme

- North arrow and scale bar relate to sheet title drawing unless otherwise stated

- Do not scale off drawings

DATE		REVISION
A	05/10/22	Plan produced to be released to client
B	/ /	
C	/ /	
D	/ /	

SITE ADDRESS:

CLIENT:

DESIGNING OFFICE:




Plan-it Online Garden Designs Ltd
Email :
Info@onlinegardendesigns.ie

Phone number:
+(353) 045 438 762

DRAWING TITLE:
Rendered image portfolio

DRAWN	DATE	DRAWING SCALE	
JE	05/10/22	NO SCALE	
CHECKED	DRAWING REFERENCE		PAGE
KE	META_RENDERINGS_051022_JE		7/10

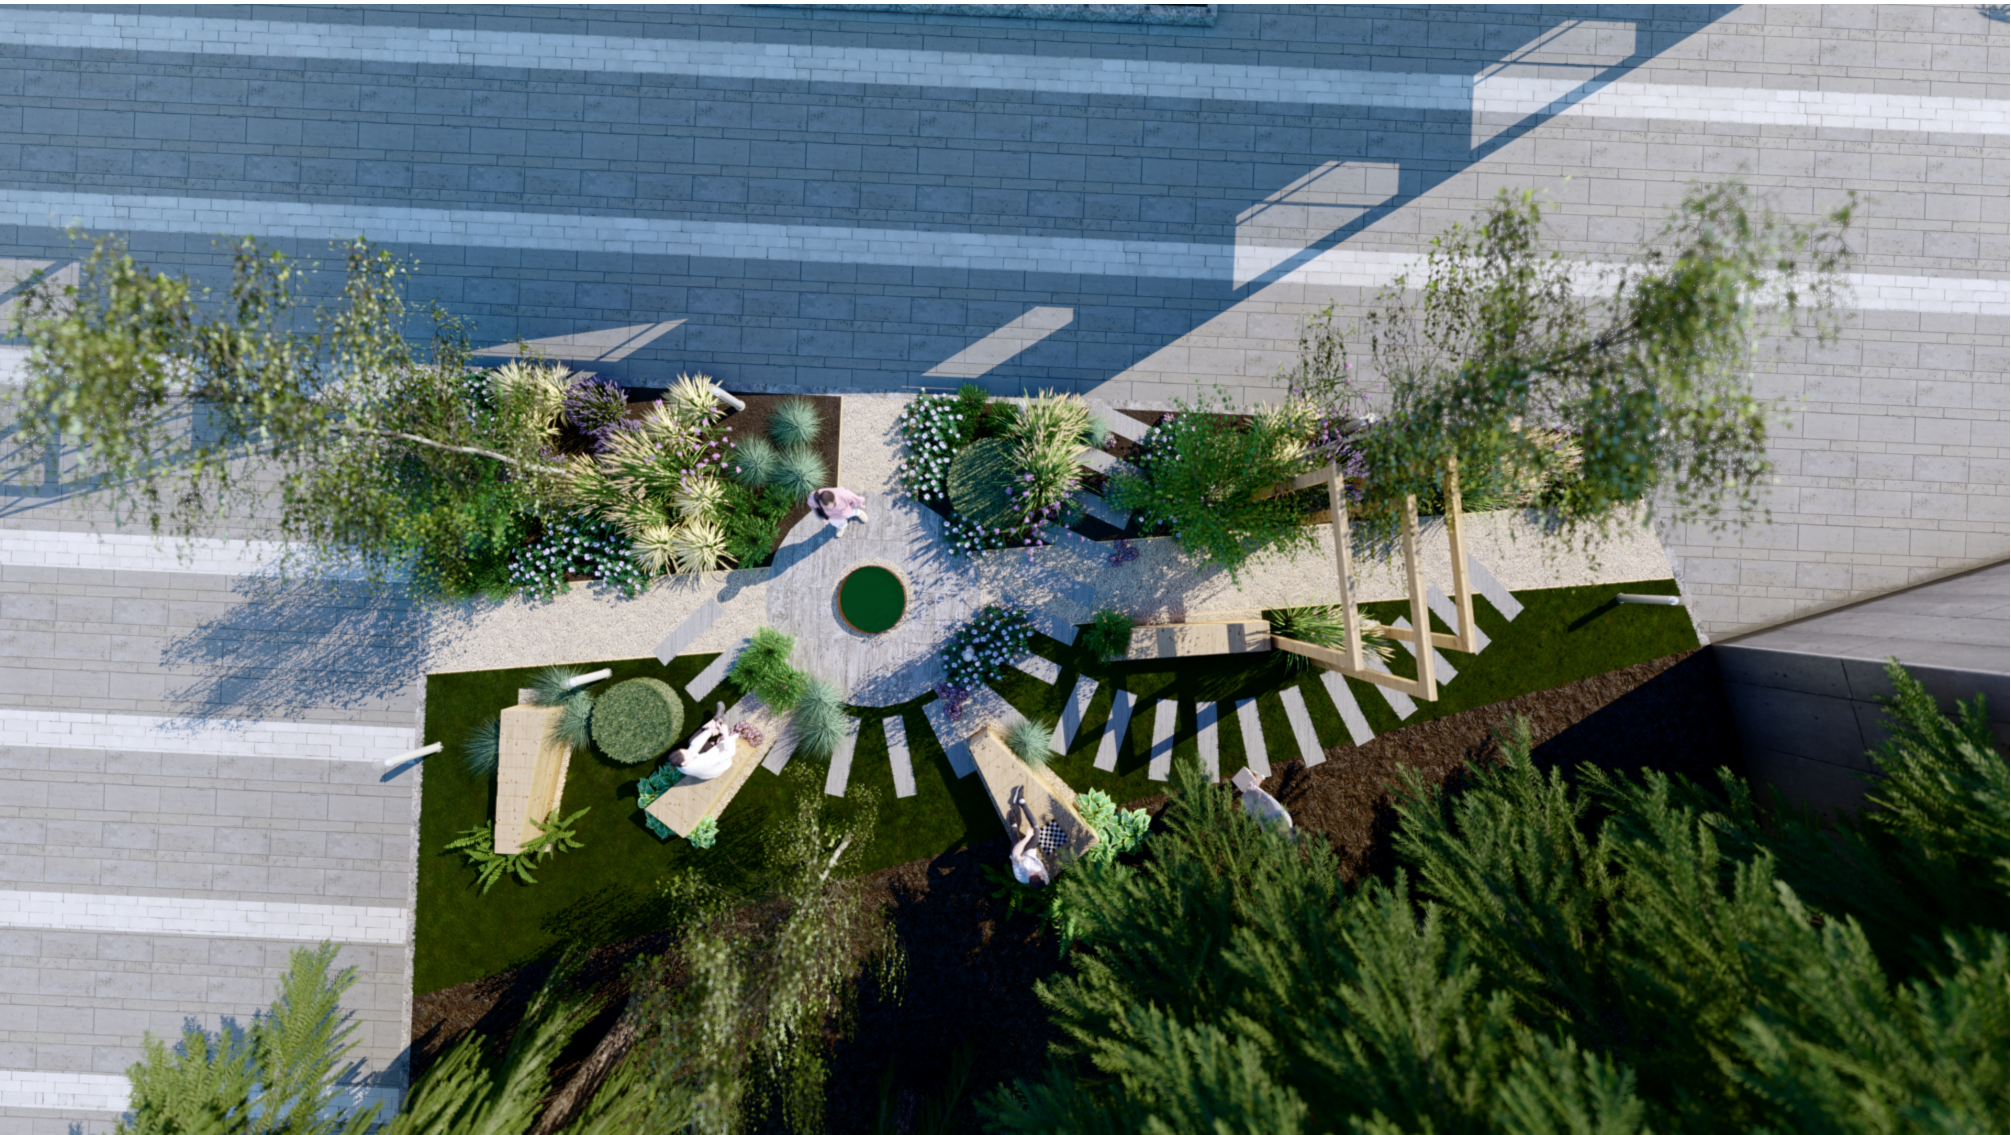

NOTES:

- All drawings to be read at appropriate scale as annotated below.

- All measurements must be checked before any construction begins on site. Any discrepancies in measurement must be reported to the designing office immediately.

- Intellectual property of drawings remain with designing office until complete integration of the proposed scheme

- North arrow and scale bar relate to sheet title drawing unless otherwise stated

- Do not scale off drawings

DATE		REVISION
A	05/10/22	Plan produced to be released to client
B	/ /	
C	/ /	
D	/ /	

SITE ADDRESS:

CLIENT:

DESIGNING OFFICE:



Plan-it Online Garden Designs Ltd
Email :
Info@onlinegardendesigns.ie
Phone number:
+(353) 045 438 762

DRAWING TITLE:
Rendered image portfolio

DRAWN	DATE	DRAWING SCALE	
JE	05/10/22	NO SCALE	
CHECKED	DRAWING REFERENCE		PAGE
KE	META_RENDERINGS_051022_JE		8/10



NOTES:

- All drawings to be read at appropriate scale as annotated below.
- All measurements must be checked before any construction begins on site. Any discrepancies in measurement must be reported to the designing office immediately.
- Intellectual property of drawings remain with designing office until complete integration of the proposed scheme
- North arrow and scale bar relate to sheet title drawing unless otherwise stated
- Do not scale off drawings

DATE		REVISION
A	05/10/22	Plan produced to be released to client
B	/ /	
C	/ /	
D	/ /	

SITE ADDRESS:

CLIENT:

DESIGNING OFFICE:



Plan-it Online Garden Designs ltd
Email :
Info@onlinegardendesigns.ie
Phone number:
+(353) 045 438 762

DRAWING TITLE:
Rendered image portfolio

DRAWN	DATE	DRAWING SCALE	
JE	05/10/22	NO SCALE	
CHECKED	DRAWING REFERENCE		PAGE
KE	META_RENDERINGS_051022_JE		9/10



NOTES:

- All drawings to be read at appropriate scale as annotated below.
- All measurements must be checked before any construction begins on site. Any discrepancies in measurement must be reported to the designing office immediately.
- Intellectual property of drawings remain with designing office until complete integration of the proposed scheme
- North arrow and scale bar relate to sheet title drawing unless otherwise stated
- Do not scale off drawings

DATE		REVISION
A	05/10/22	Plan produced to be released to client
B	/ /	
C	/ /	
D	/ /	

SITE ADDRESS:

CLIENT:

DESIGNING OFFICE:



Plan-it Online Garden Designs ltd
Email :
Info@onlinegardendesigns.ie

Phone number:
+(353) 045 438 762

DRAWING TITLE:
Rendered image portfolio

DRAWN	DATE	DRAWING SCALE	
JE	05/10/22	NO SCALE	
CHECKED	DRAWING REFERENCE		PAGE
KE	META_RENDERINGS_051022_JE		10/10