SITE LOCATION DIAGRAM NOT TO SCALE

Produced by:
Kenneth Hennessy Architects

DRAWING KEY

Project : Sensory garden design

Client :

Drawing: Master plan

Designing office: Plant Onlinegardendesigns ltd

Email : info@onlinegardendesigns.ie

Phone number: +(353) 045 438 762

Site address:

Symbol	Description
	Up-lighting module emitting white light
	On site man hole (Existing)
A1	Planting zone mix A1 (see planting plan drawing for specimens)
LB	Hartecast HC2055 - 100 litre Litter Bin
	Dar Outdoor Post With Light Anthracite IP65 LED MAL4539
	Gu10 Spike light with directional beam
	Area of bespoke construction intervention w/ additional drawing
	Site boundary for sensory garden on premises
	Seeded grass areas
	Planting zone composed of perennials, shrubs, specimen plants
	Ballylusk Quartzite 0-10mm compacted gravel dust
	Ballylusk Wicklow Granite 11- 14mm gravel chippings
	Kilsaran Inish 200 x 50 x 60mm Curragh gold paving
	Stone-easy 600 x 600 x 20 mm tea time biscuit grey porcelain
	Kilsaran Hexo (Textured Granite) 200x230x60 mm paving
	Allstone Split Brown Granite Cobbles 100 x 100 x 50,40,60mm
BJM	Betula Jaquimontii 180L 16-18cm girth Standard
QIL	Quercus Ilex 70L 14-16cm girth Clipped head 4m tall
PRK	Prunus Shirofugen 10-12cm-girth-standard
CBF	Carpinus Betulus Fastigiata 110l-18-20cm-girth-standard
	55L Standard Ligustrum Japonicum Espalier, 10-12cm girth 120x120cm frame

	DATE	REVISION
A	22/08/22	Plans produced and forwarded to client
B	/ /	
C	/ /	
D	/ /	
E	/ /	
F	/ /	
G	/ /	

ONLINE GARDEN DESIGNS Ltd.

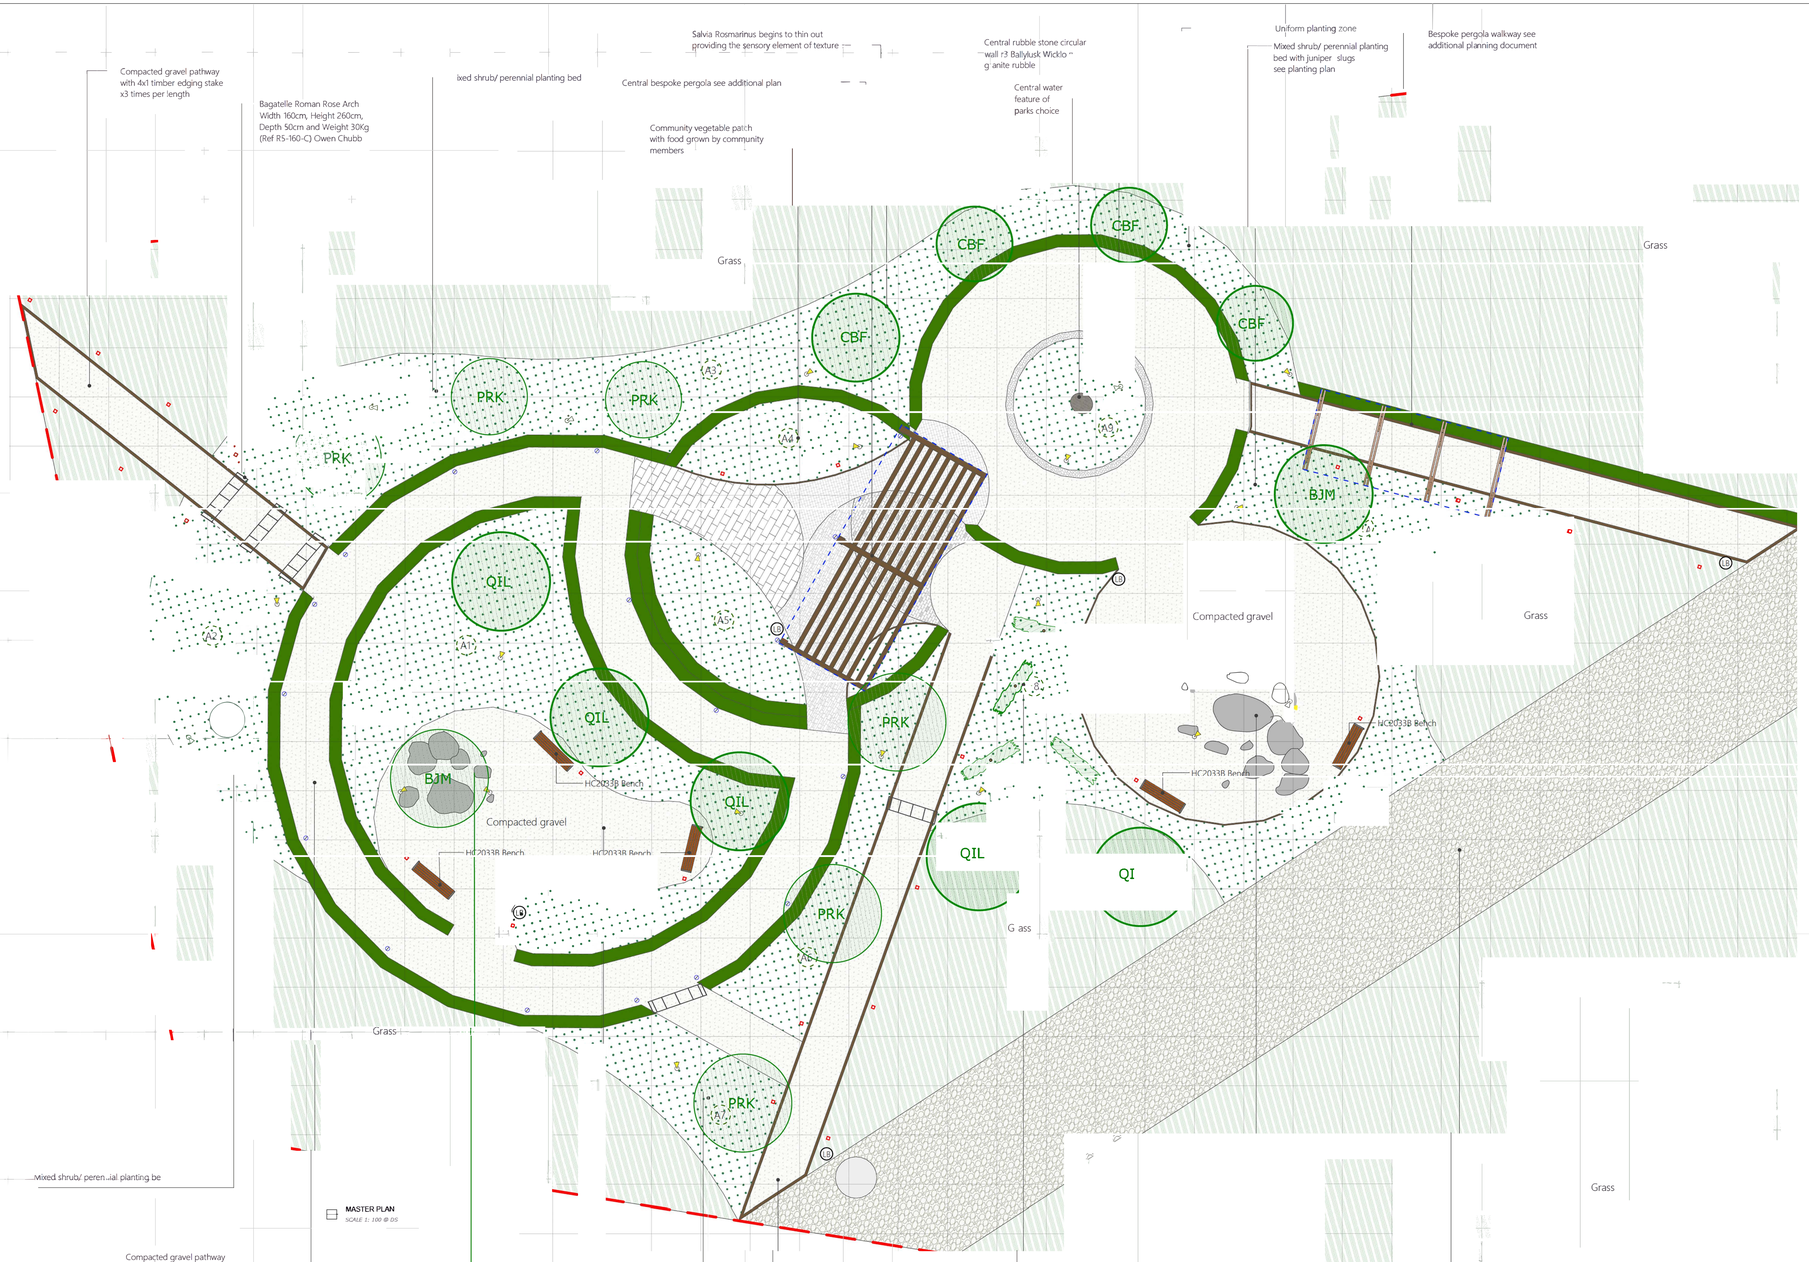

[redacted]

NOTICE PRIOR TO THE COMMENCEMENT OF CONSTRUCTION WORKS, ENSURE TO CHECK MEASUREMENTS PROVIDED ON PLAN SETS. ALL DRAWINGS ARE PRODUCED TO A SCALE ANNOTATED BELOW. THESE DRAWINGS ARE PRODUCED TO BE READ AT DOCUMENT SCALE (DS) PAGE DO NOT SCALE OFF DRAWINGS IF PAGE IS NOT PRINTED AT DS SCALE BAR AND NORTH ARROW RELATES TO PLAN ONLY. ALL DIMENSIONS TO BE CHECKED ON SITE BY CONTRACTOR. ALL DRAWINGS ARE TO BE READ IN CONJUNCTION WITH ALL ARCHITECTURAL, ENGINEERS AND SPECIALISTS DRAWINGS AND SPECIFICATIONS. ALL STRUCTURES AND PLANTING CAN BE CHANGED BY CLIENT OR CONTRACTOR THROUGHOUT THE DURATION OF THE PROJECT AS FIT IN BENEFITING THE PROJECT. ENSURE TO CHECK THE

North

Clien nu

Designer: Plant Online gn designs ltd

D

by: JE

Project : Senso r g n

Designing offi e: Plant Onlinegardendesigns ltd

Email : info@onlinegardendesigns.ie

Phone number: +(35 045 438 7

roject : ensory Garden esign

rawing:

MASTER PLAN

1: 100 @ DS

38