



☐ RENDERED IMAGES
NO SCALE

NOTES:

- All drawings to be read at appropriate scale as annotated below.
- All measurements must be checked before any construction begins on site. Any discrepancies in measurement must be reported to the designing office immediately.
- Intellectual property of drawings remain with designing office until complete integration of the proposed scheme
- North arrow and scale bar relate to sheet title drawing unless otherwise stated
- Do not scale off drawings

DATE		REVISION
A	28/03/23	Plan produced to be released to client
B	17/06/23	Revisions requested completed
C	/ /	
D	/ /	

SITE ADDRESS:

CLIENT:

DESIGNING OFFICE:



Plan-it Online Garden Designs Ltd
Email :
Info@onlinegardendesigns.ie
Phone number:
+(353) 045 438 762

DRAWING TITLE:
Rendered images

DRAWN	DATE	DRAWING SCALE	
JE	17/06/23	NO SCALE	
CHECKED	DRAWING REFERENCE		REV
KE	SC_REND_JE_170623		A



☐ RENDERED IMAGES
NO SCALE

NOTES:

- All drawings to be read at appropriate scale as annotated below.
- All measurements must be checked before any construction begins on site. Any discrepancies in measurement must be reported to the designing office immediately.
- Intellectual property of drawings remain with designing office until complete integration of the proposed scheme
- North arrow and scale bar relate to sheet title drawing unless otherwise stated
- Do not scale off drawings

DATE		REVISION
A	28/03/23	Plan produced to be released to client
B	17/06/23	Revisions requested completed
C	/ /	
D	/ /	

SITE ADDRESS:

CLIENT:

DESIGNING OFFICE:



Plan-it Online Garden Designs Ltd
Email :
Info@onlinegardendesigns.ie
Phone number:
+(353) 045 438 762

DRAWING TITLE:
Rendered images

DRAWN	DATE	DRAWING SCALE	
JE	17/06/23	NO SCALE	
CHECKED	DRAWING REFERENCE		REV
KE	SC_REND_JE_170623		A



☐ RENDERED IMAGES
NO SCALE

NOTES:

- All drawings to be read at appropriate scale as annotated below.
- All measurements must be checked before any construction begins on site. Any discrepancies in measurement must be reported to the designing office immediately.
- Intellectual property of drawings remain with designing office until complete integration of the proposed scheme
- North arrow and scale bar relate to sheet title drawing unless otherwise stated
- Do not scale off drawings

DATE		REVISION
A	28/03/23	Plan produced to be released to client
B	17/06/23	Revisions requested completed
C	/ /	
D	/ /	

SITE ADDRESS:

CLIENT:

DESIGNING OFFICE:



Plan-it Online Garden Designs ltd
Email :
Info@onlinegardendesigns.ie
Phone number:
+(353) 045 438 762

DRAWING TITLE:
Rendered images

DRAWN	DATE	DRAWING SCALE	
JE	17/06/23	NO SCALE	
CHECKED	DRAWING REFERENCE		REV
KE	SC_REND_JE_170623		A



☐ RENDERED IMAGES
NO SCALE

NOTES:

- All drawings to be read at appropriate scale as annotated below.
- All measurements must be checked before any construction begins on site. Any discrepancies in measurement must be reported to the designing office immediately.
- Intellectual property of drawings remain with designing office until complete integration of the proposed scheme
- North arrow and scale bar relate to sheet title drawing unless otherwise stated
- Do not scale off drawings

DATE		REVISION
A	28/03/23	Plan produced to be released to client
B	17/06/23	Revisions requested completed
C	/ /	
D	/ /	

SITE ADDRESS:

CLIENT:


DESIGNING OFFICE:



Plan-it Online Garden Designs Ltd
Email :
Info@onlinegardendesigns.ie
Phone number:
+(353) 045 438 762

DRAWING TITLE:
Rendered images

DRAWN	DATE	DRAWING SCALE	
JE	17/06/23	NO SCALE	
CHECKED	DRAWING REFERENCE		REV
KE	SC_REND_JE_170623		A

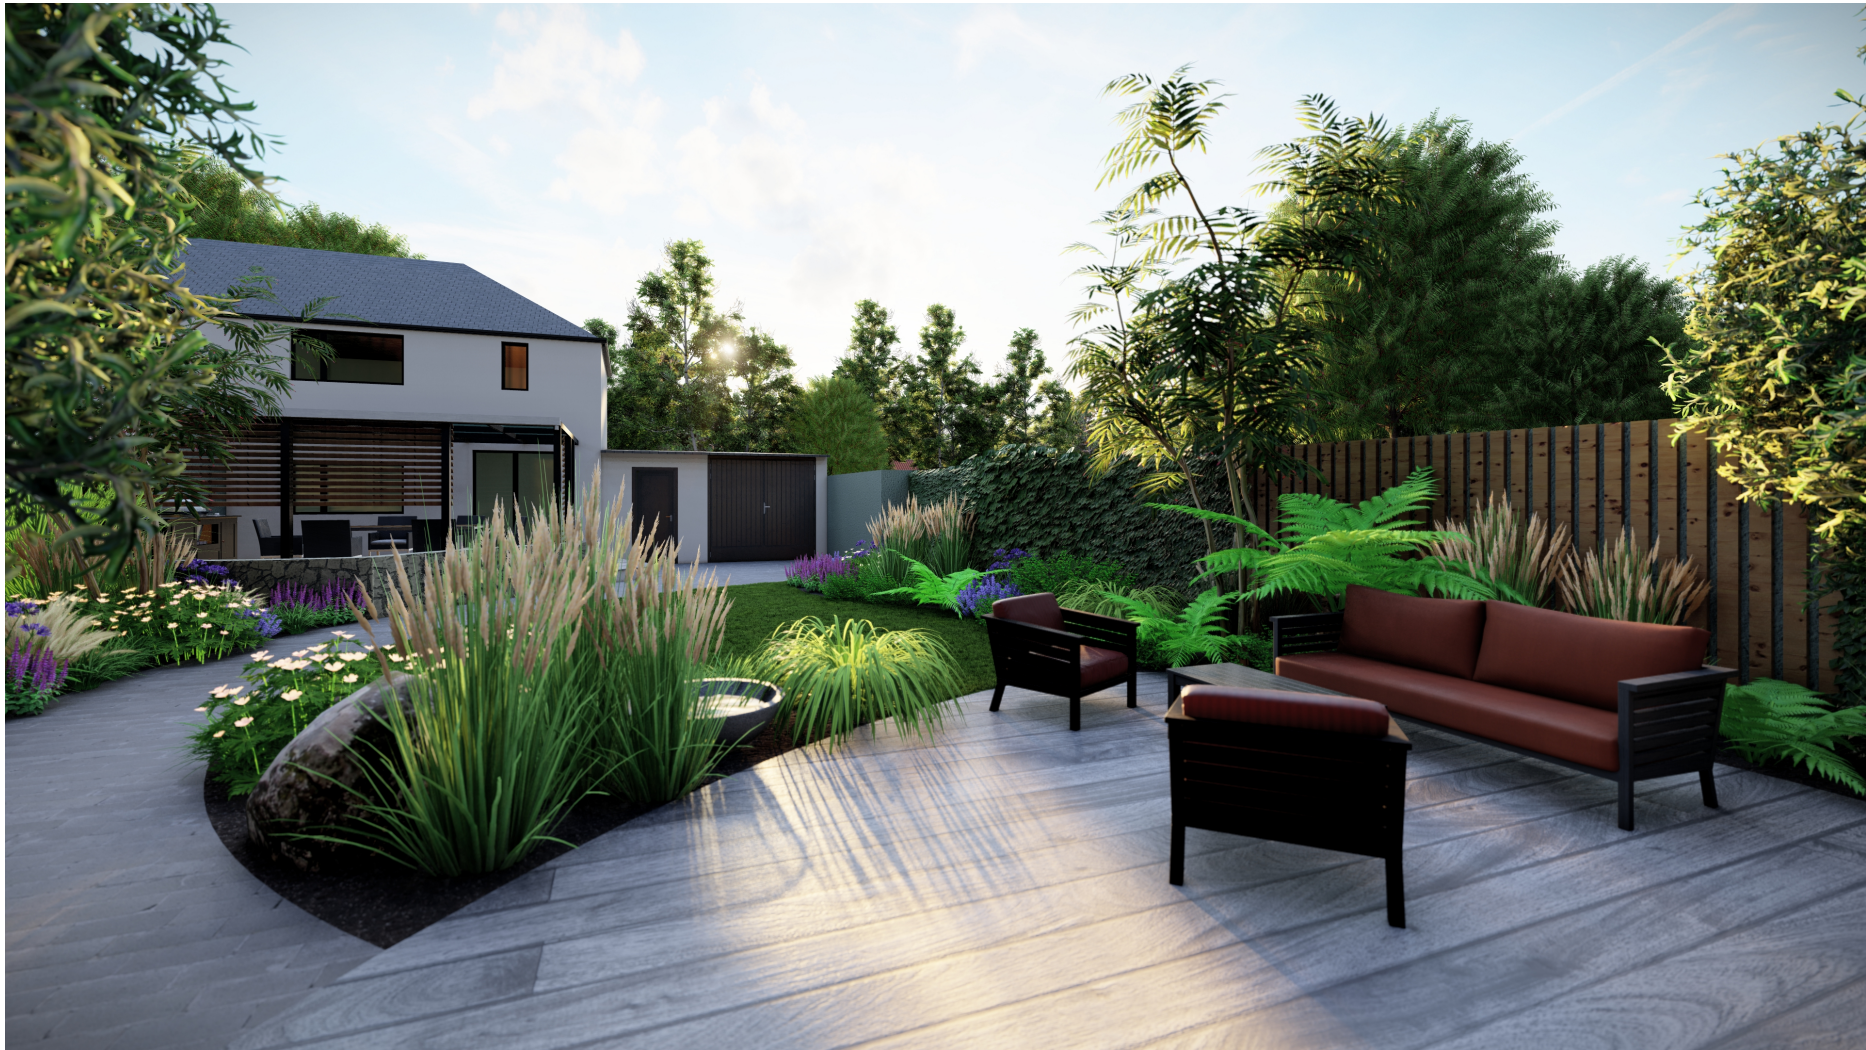

☐ RENDERED IMAGES
NO SCALE

NOTES:

- All drawings to be read at appropriate scale as annotated below.
- All measurements must be checked before any construction begins on site. Any discrepancies in measurement must be reported to the designing office immediately.
- Intellectual property of drawings remain with designing office until complete integration of the proposed scheme
- North arrow and scale bar relate to sheet title drawing unless otherwise stated
- Do not scale off drawings

DATE		REVISION
A	28/03/23	Plan produced to be released to client
B	17/06/23	Revisions requested completed
C	/ /	
D	/ /	

SITE ADDRESS:

CLIENT:

DESIGNING OFFICE:




Plan-it Online Garden Designs Ltd
Email :
Info@onlinegardendesigns.ie
Phone number:
+(353) 045 438 762

DRAWING TITLE:

Rendered images

DRAWN	DATE	DRAWING SCALE	
JE	17/06/23	NO SCALE	
CHECKED	DRAWING REFERENCE		REV
KE	SC_REND_JE_170623		A

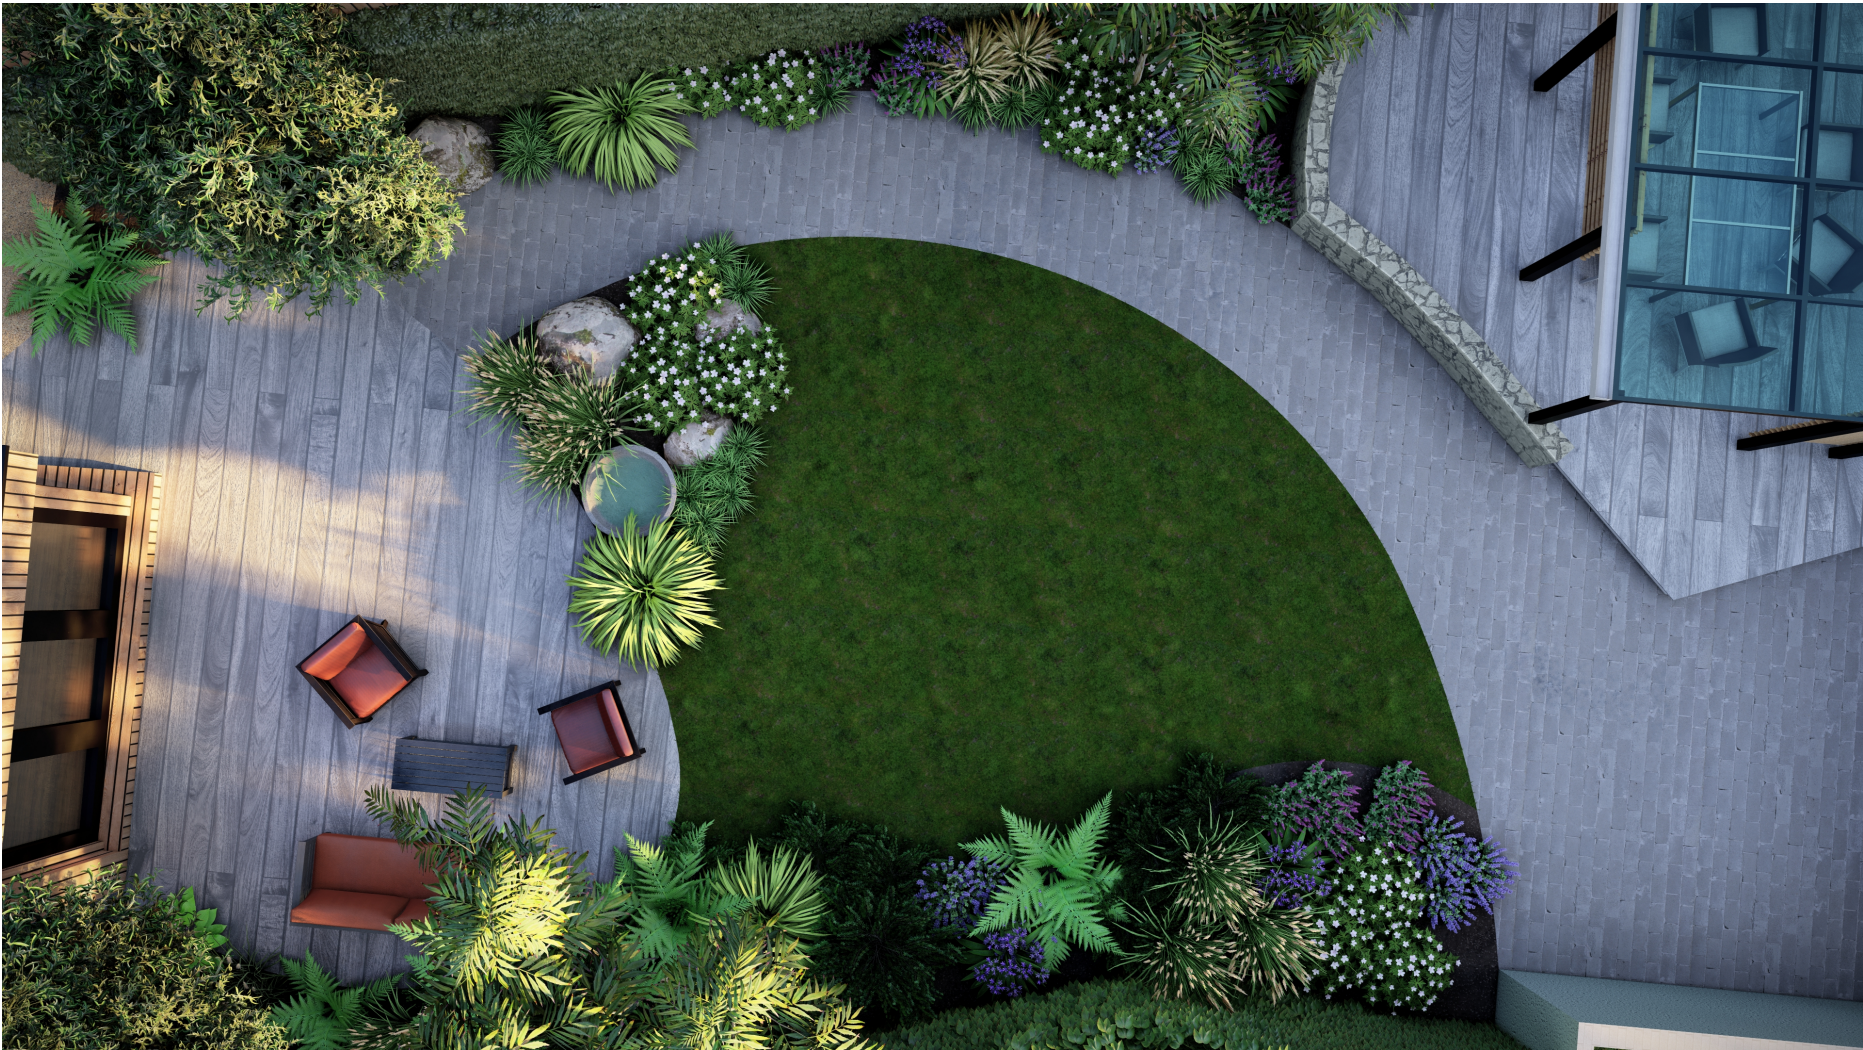

☐ RENDERED IMAGES
NO SCALE

NOTES:

- All drawings to be read at appropriate scale as annotated below.
- All measurements must be checked before any construction begins on site. Any discrepancies in measurement must be reported to the designing office immediately.
- Intellectual property of drawings remain with designing office until complete integration of the proposed scheme
- North arrow and scale bar relate to sheet title drawing unless otherwise stated
- Do not scale off drawings

DATE		REVISION
A	28/03/23	Plan produced to be released to client
B	17/06/23	Revisions requested completed
C	/ /	
D	/ /	

SITE ADDRESS:

CLIENT:

DESIGNING OFFICE:



Plan-it Online Garden Designs Ltd
Email :
Info@onlinegardendesigns.ie
Phone number:
+(353) 045 438 762

DRAWING TITLE:
Rendered images

DRAWN	DATE	DRAWING SCALE	
JE	17/06/23	NO SCALE	
CHECKED	DRAWING REFERENCE		REV
KE	SC_REND_JE_170623		A



☐ RENDERED IMAGES
NO SCALE

NOTES:

- All drawings to be read at appropriate scale as annotated below.
- All measurements must be checked before any construction begins on site. Any discrepancies in measurement must be reported to the designing office immediately.
- Intellectual property of drawings remain with designing office until complete integration of the proposed scheme
- North arrow and scale bar relate to sheet title drawing unless otherwise stated
- Do not scale off drawings

DATE		REVISION
A	28/03/23	Plan produced to be released to client
B	17/06/23	Revisions requested completed
C	/ /	
D	/ /	

SITE ADDRESS:

CLIENT:

DESIGNING OFFICE:



Plan-it Online Garden Designs Ltd
Email :
Info@onlinegardendesigns.ie
Phone number:
+(353) 045 438 762

DRAWING TITLE:

Rendered images

DRAWN	DATE	DRAWING SCALE	
JE	17/06/23	NO SCALE	
CHECKED	DRAWING REFERENCE		REV
KE	SC_REND_JE_170623		A



☐ RENDERED IMAGES
NO SCALE

NOTES:

- All drawings to be read at appropriate scale as annotated below.
- All measurements must be checked before any construction begins on site. Any discrepancies in measurement must be reported to the designing office immediately.
- Intellectual property of drawings remain with designing office until complete integration of the proposed scheme
- North arrow and scale bar relate to sheet title drawing unless otherwise stated
- Do not scale off drawings

DATE		REVISION
A	28/03/23	Plan produced to be released to client
B	17/06/23	Revisions requested completed
C	/ /	
D	/ /	

SITE ADDRESS:

CLIENT:

DESIGNING OFFICE:



Plan-it Online Garden Designs Ltd
Email :
Info@onlinegardendesigns.ie
Phone number:
+(353) 045 438 762

DRAWING TITLE:
Rendered images

DRAWN	DATE	DRAWING SCALE	
JE	17/06/23	NO SCALE	
CHECKED	DRAWING REFERENCE		REV
KE	SC_REND_JE_170623		A



☐ RENDERED IMAGES
NO SCALE

NOTES:

- All drawings to be read at appropriate scale as annotated below.
- All measurements must be checked before any construction begins on site. Any discrepancies in measurement must be reported to the designing office immediately.
- Intellectual property of drawings remain with designing office until complete integration of the proposed scheme
- North arrow and scale bar relate to sheet title drawing unless otherwise stated
- Do not scale off drawings

DATE		REVISION
A	28/03/23	Plan produced to be released to client
B	17/06/23	Revisions requested completed
C	/ /	
D	/ /	

SITE ADDRESS:

CLIENT:

DESIGNING OFFICE:



Plan-it Online Garden Designs Ltd
Email :
Info@onlinegardendesigns.ie
Phone number:
+(353) 045 438 762

DRAWING TITLE:
Rendered images

DRAWN	DATE	DRAWING SCALE	
JE	17/06/23	NO SCALE	
CHECKED	DRAWING REFERENCE		REV
KE	SC_REND_JE_170623		A



☐ RENDERED IMAGES
NO SCALE

NOTES:

- All drawings to be read at appropriate scale as annotated below.
- All measurements must be checked before any construction begins on site. Any discrepancies in measurement must be reported to the designing office immediately.
- Intellectual property of drawings remain with designing office until complete integration of the proposed scheme
- North arrow and scale bar relate to sheet title drawing unless otherwise stated
- Do not scale off drawings

DATE		REVISION
A	28/03/23	Plan produced to be released to client
B	17/06/23	Revisions requested completed
C	/ /	
D	/ /	

SITE ADDRESS:

CLIENT:

DESIGNING OFFICE:



Plan-it Online Garden Designs Ltd
Email :
Info@onlinegardendesigns.ie
Phone number:
+(353) 045 438 762

DRAWING TITLE:
Rendered images

DRAWN	DATE	DRAWING SCALE	
JE	17/06/23	NO SCALE	
CHECKED	DRAWING REFERENCE		REV
KE	SC_REND_JE_170623		A