
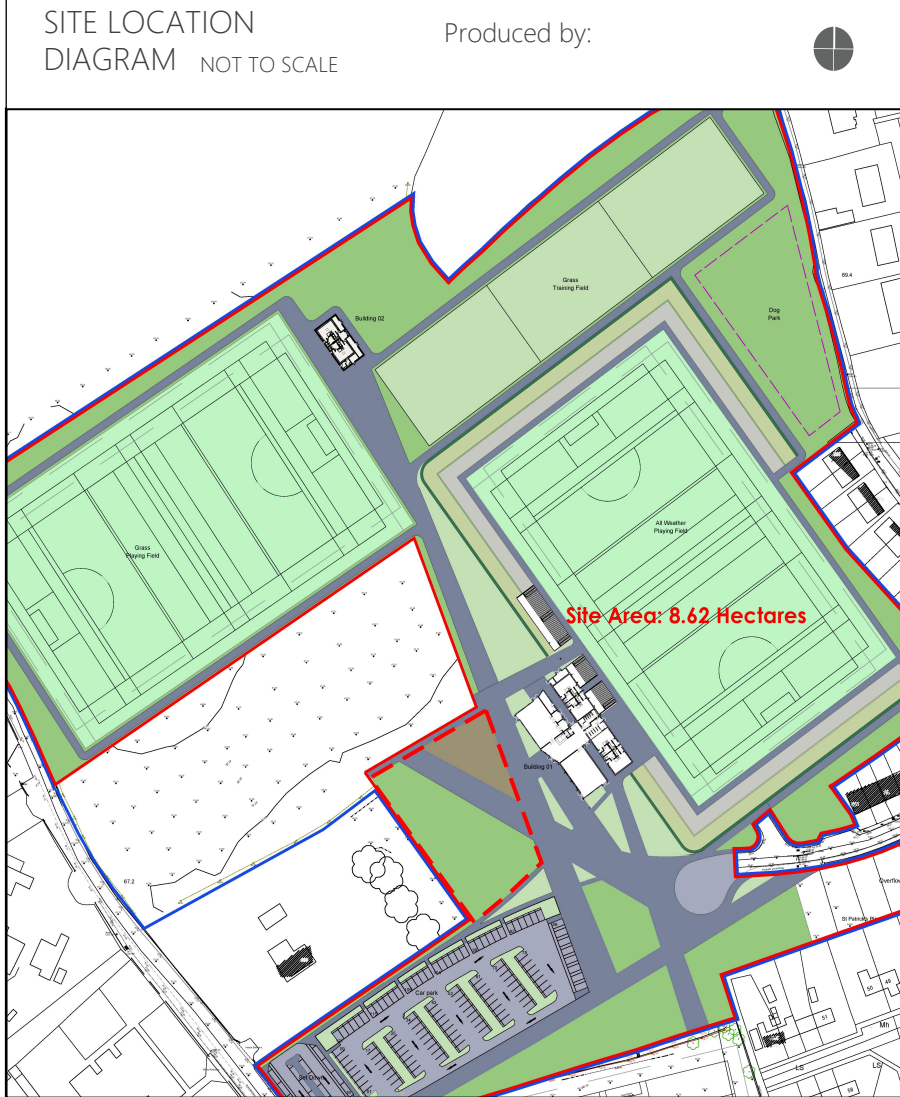


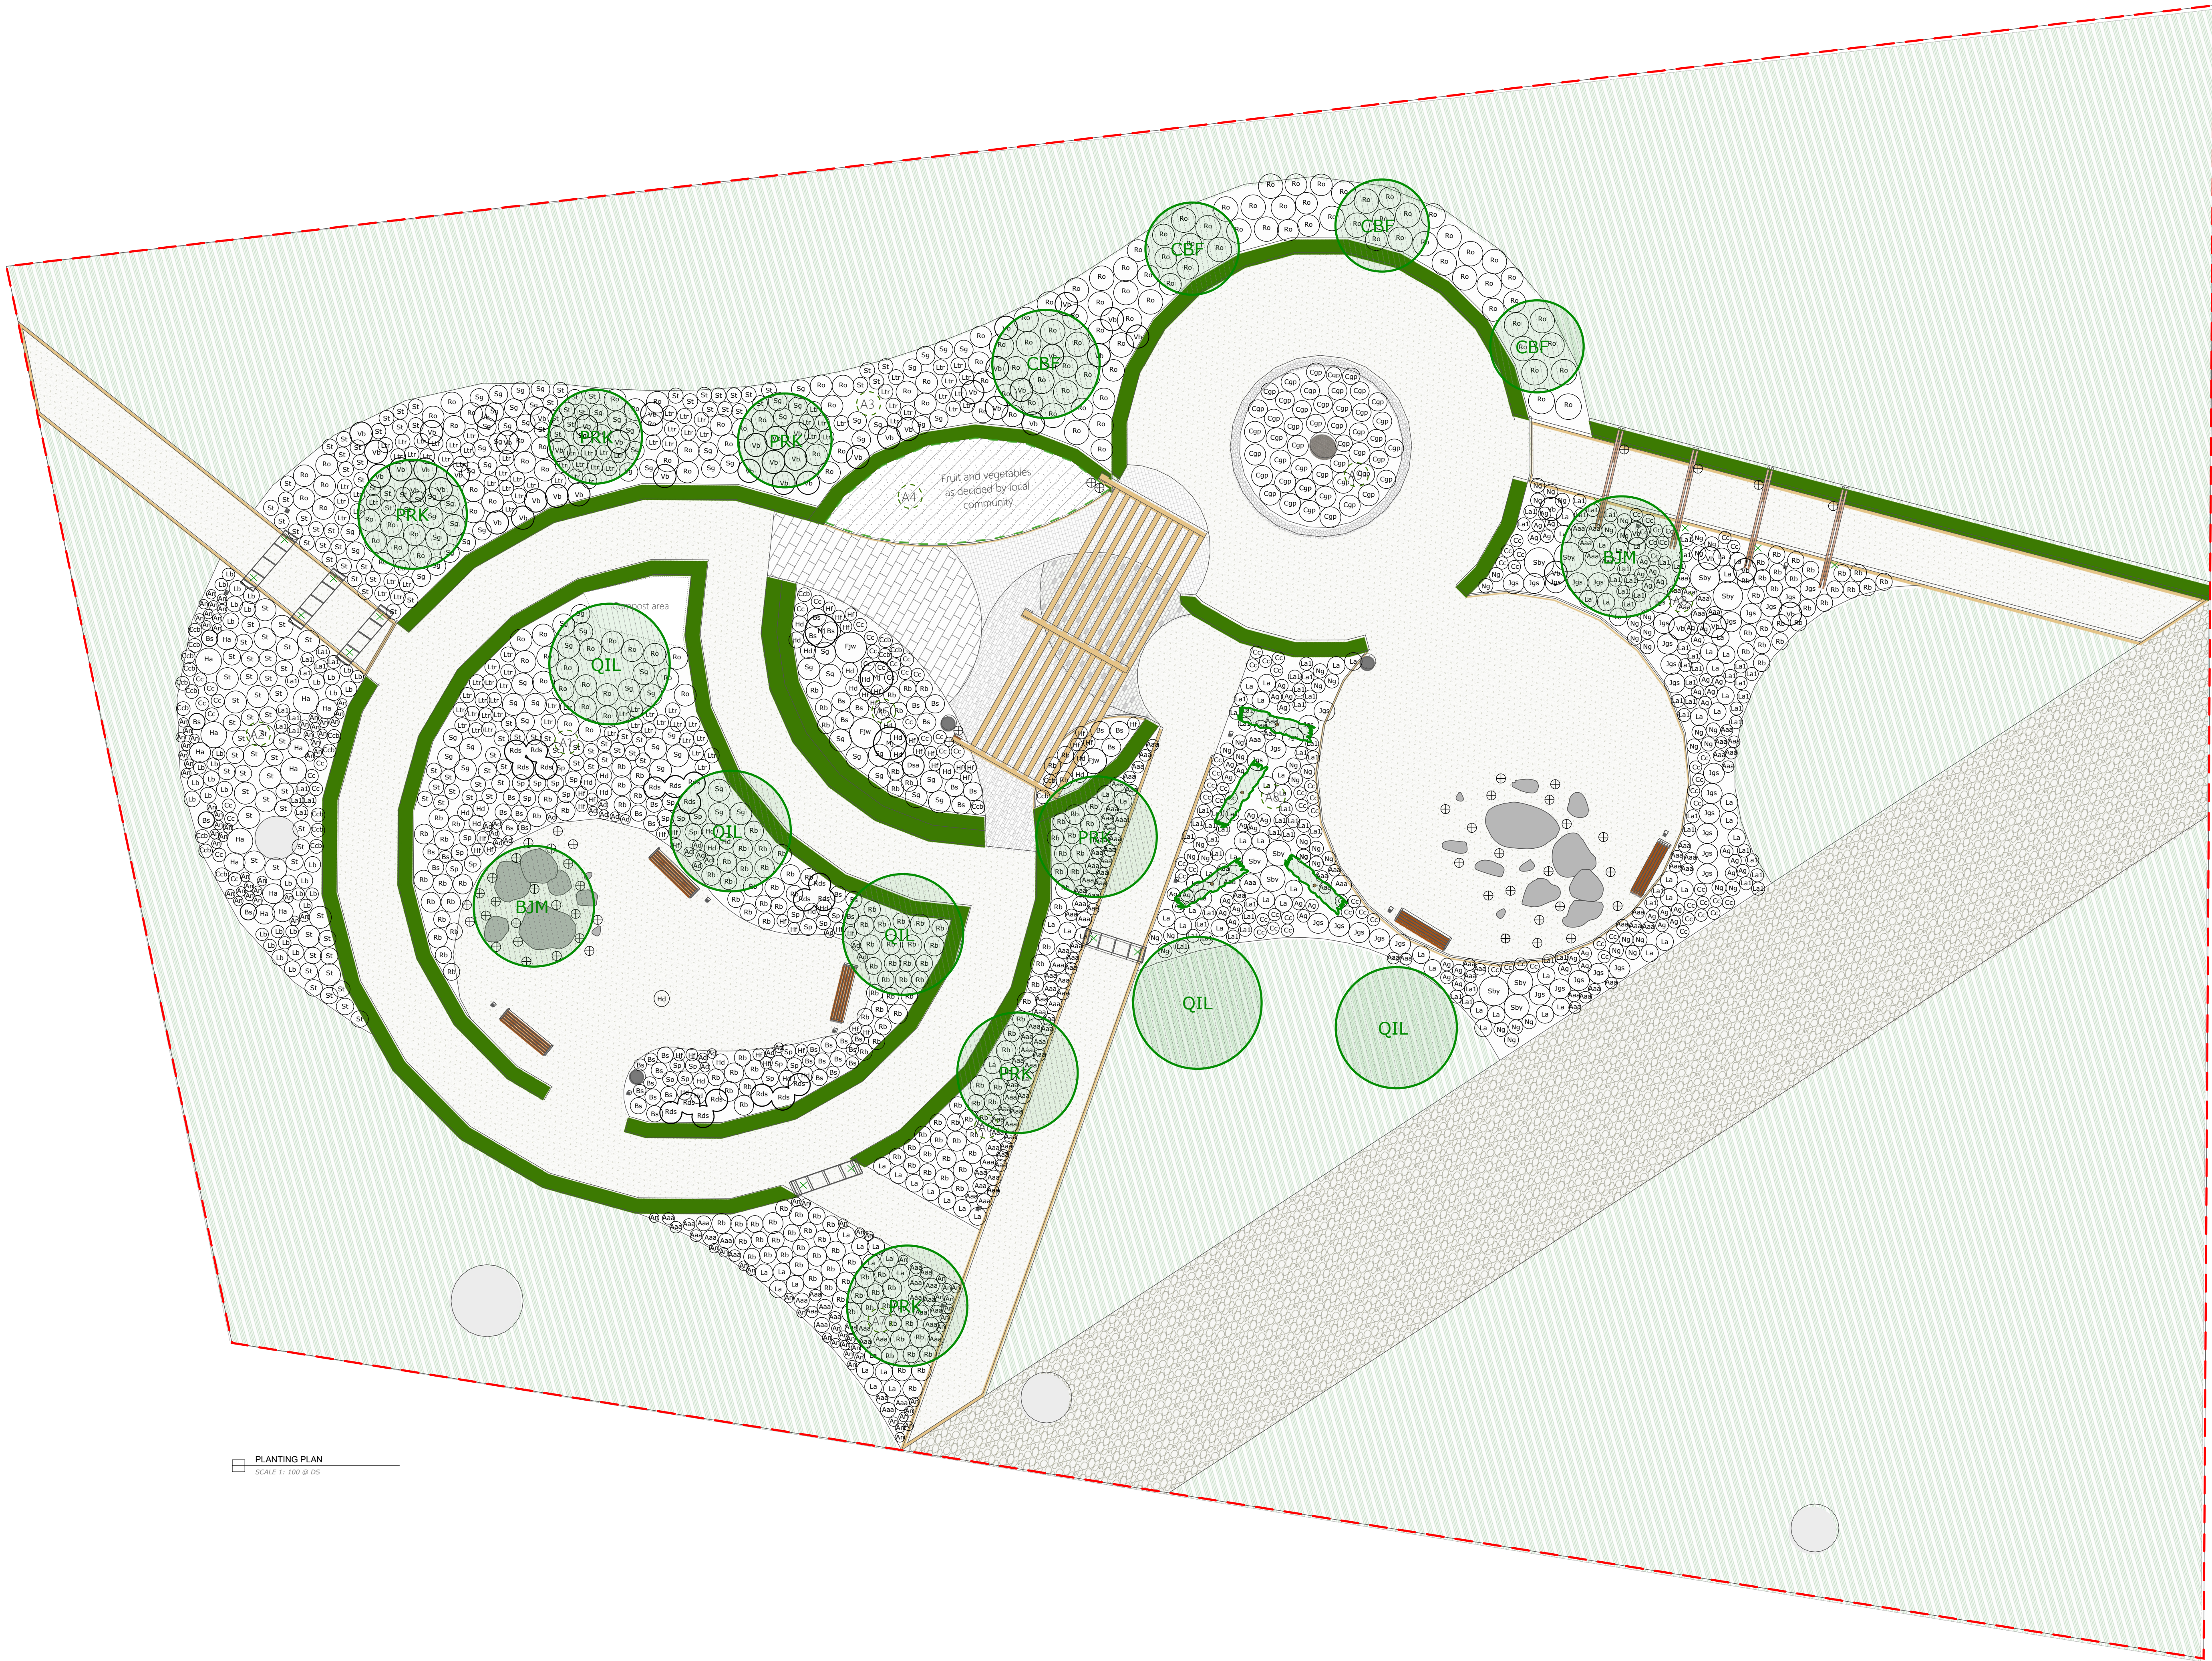

Symbol	Description
●	On site man hole (Existing)
✕	David Austin Roses – Claire Austin climbing rose 5l pot
□	Site boundary for sensory garden on premises
█	Carpinus betulus clipped hedge x2 row 7 pm
BJM	Betula Jaquimontii 180L 16-18cm girth Standard
QIL	Quercus Ilex 70L 14-16cm girth Clipped head 4m tall
PRK	Prunus Shirofugen 10-12cm-girth-standard
CBF	Carpinus Betulus Fastigiata 110l-18-20cm-girth-standard
█	55L Standard Ligustrum Japonicum Espalier, 10-12cm girth 120x120cm frame

DATE		REVISION
A	25/08/22	Plans produced and delivered to client
B	/ /	
C	/ /	
D	/ /	

Symbol	Plant Name	Quantity
Rb	Rudbeckia Little Gold Star	201
La	Lavandula x intermedia Grosso	85
Aaa	Aster alpinus albus	146
As	Agapanthus Northern Star	87
Ss	Salvia Sensation Pink	28
Bs	Blechnum spicant	35
Hf	Hosta Francee	37
Hu	Hosta Big Daddy	29
Rds	Rosa Deep Secret	18
Ad	Agapanthus Double Diamond	24
Sg	Stipa gigantea	83
St	Stipa tenuissima Pony Tails	144
Ro	Rosmarinus Officinalis	148
Lt	Ligularia The Rocket	102
Hd	Hedera Helix Goldchild	52
La1	Leymus arenarius	97
Ls	Lupinus Gallery Blue	35
Bs	Buxus sempervirens 400-600mm diameter balls	4
Hu	Hydrangea annabelle	13
Cc	Carex comans Amazon Mist	96
Ccb	Carex comans Bronco	22
Vb	Verbena bonariensis	52
Csp	Cistus x Ienis 'Grayswood Pink'	47
Stv	Stachys byzantina	10
Jps	Juniper Gold Star	36
Al	Allium Globemaster	56
Np	Nepeta Six Hill Giant	51
Bs	Blechnum spicant	15
Fjw	Fatsia Japonica 'Spiders Web'	3
Dna	Dicksonia Antartica(Tree fern 200-300mmH)	1
Mj	Mahonia japonica	3